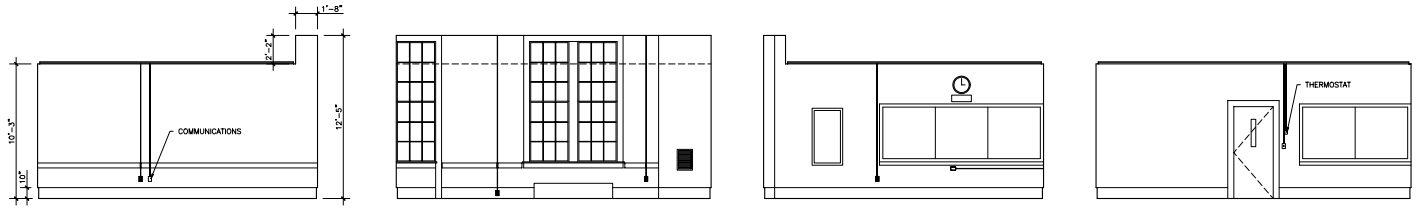

ROOM 305 ELEVATIONS

1/4" = 1'-0"

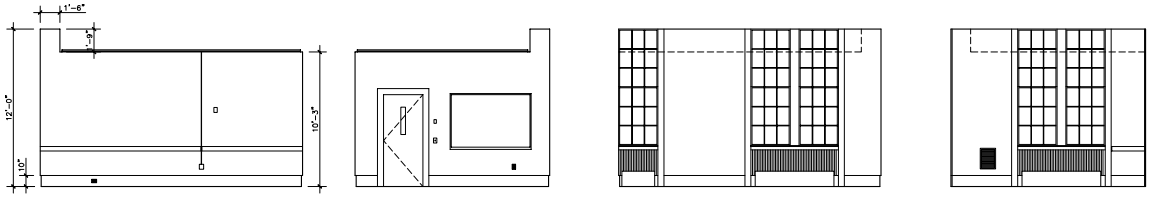

ROOM 312 ELEVATIONS

1/4" = 1'-0"

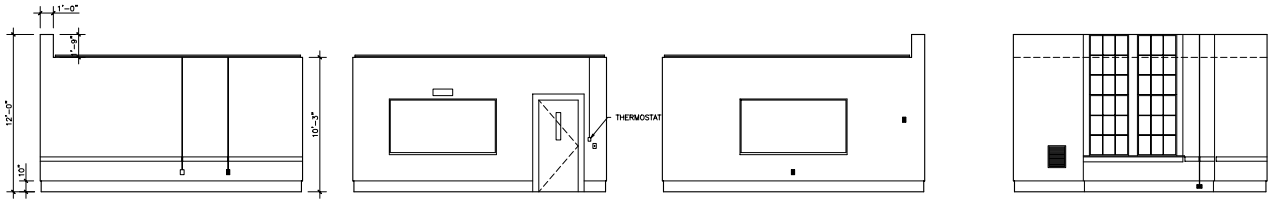

ROOM 314 ELEVATIONS

1/4" = 1'-0"

TAI SOO KIM PARTNERS
ARCHITECTS

TAI SOO KIM

285 Farmington Avenue
Hartford, Connecticut
Tel: (860) 547-1970
Fax: (860) 249-0895

CLASSROOM RENOVATIONS PHASE IV

WESLEYAN UNIVERSITY
MIDDLETOWN, CONNECTICUT

FISK HALL
ROOMS 305,
312 AND 314

PROJECT NUMBER:
DATE: DECEMBER, 2001

REVISION:

FSK-A2-2.dwg

FSK
A2.2