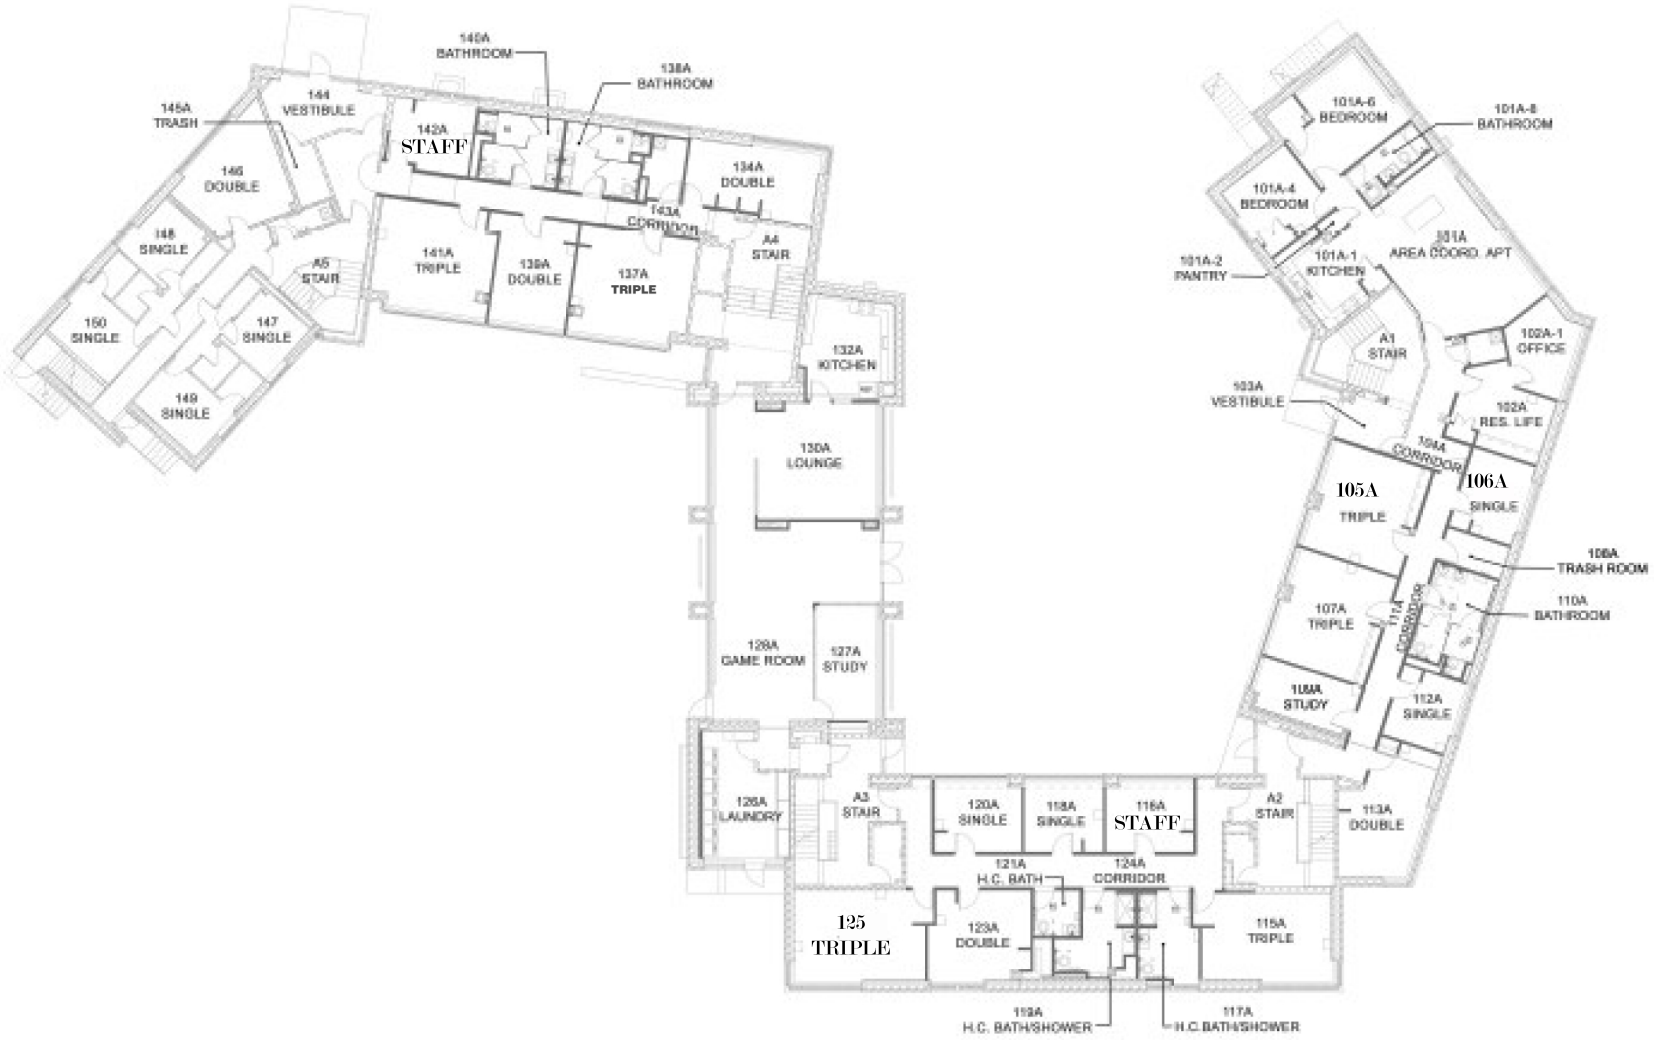

1 FIRST FLOOR FURNITURE PLAN
1/8"=1'-0"

KENNETH BOROSON ARCHITECTS

MEP Engineer

CES Consulting Engineering Services, Inc.

Structural Engineer

Civil Engineer

FIELD HAUNIVERSITY
BETTERFIELD A, B & C RESIDENTIAL BIGHTS

CONSTRUCTION ADMINISTRATION

A11.01A