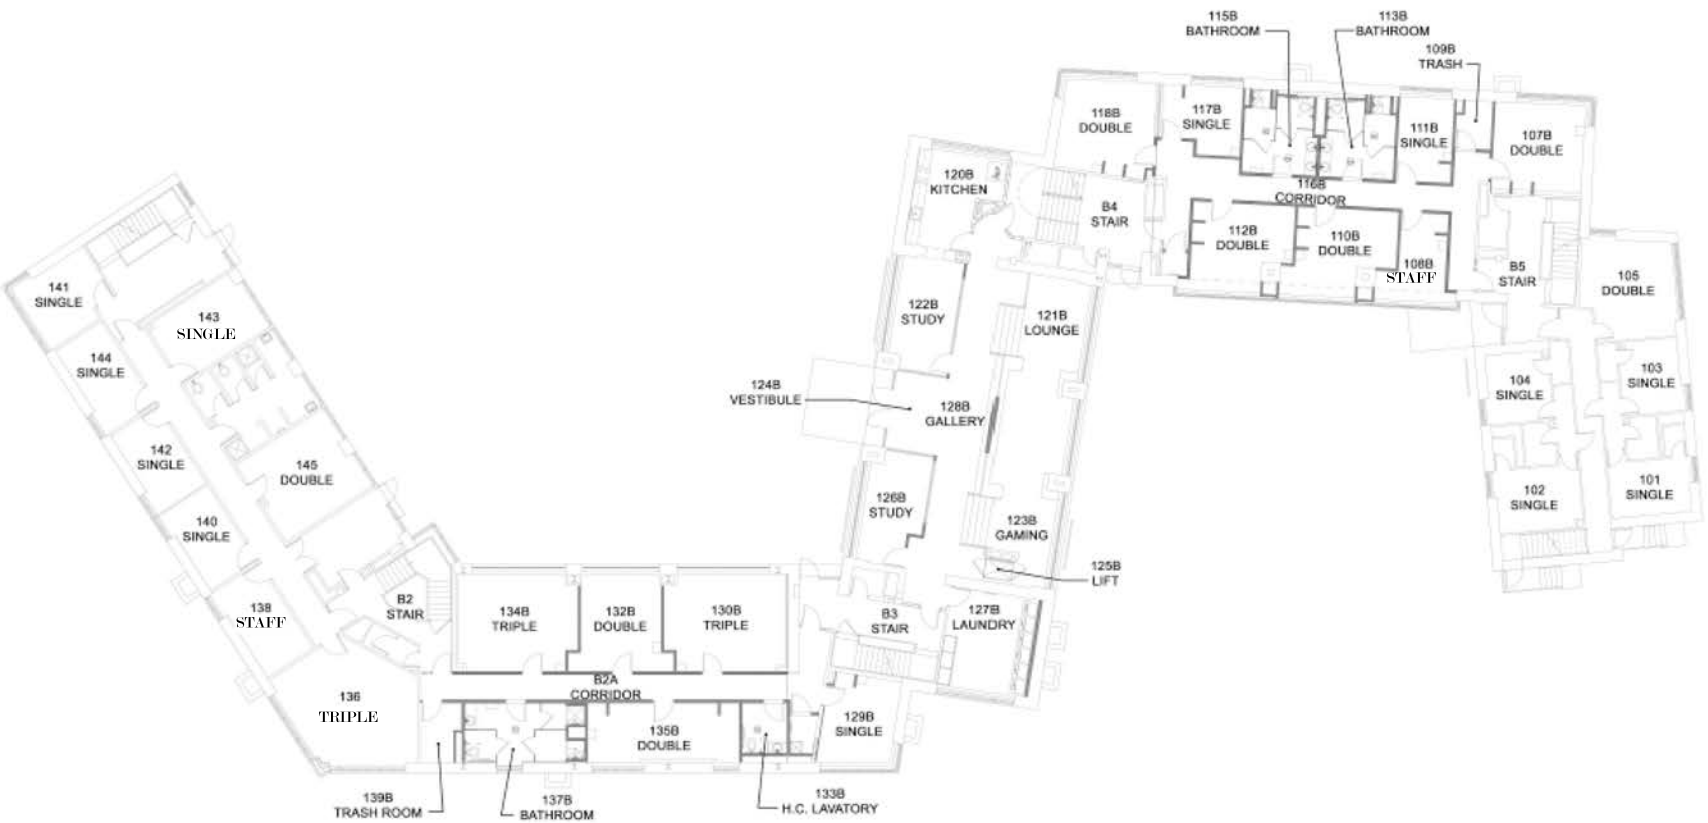

1 FIRST FLOOR FURNITURE PLAN
A11.01B SCALE: 1/8" = 1'-0"

KENNETH BOROSON ARCHITECTS

MEP Engineer:
CES Consulting Engineering Services, Inc.
811 Middle Street
Middletown, CT 06457
Tel. (860) 632-1992
Fax. (860) 632-1768

Structural Engineer:
FERRONE & ZAIDA ENGINEERS LLC

Civil Engineer:
VHB

No.	Date	Revision

PROJECT TITLE
WESLEYAN UNIVERSITY
BUTTERFIELD A / B / C RESIDENTIAL BACKFILL

CONSTRUCTION ADMINISTRATION

201.1040	12-287

DRAWING TITLE
FURNITURE PLAN - BUTTERFIELD B

1/8" = 1'-0"	
CONSTRUCTION ADMINISTRATION	

A11.01B