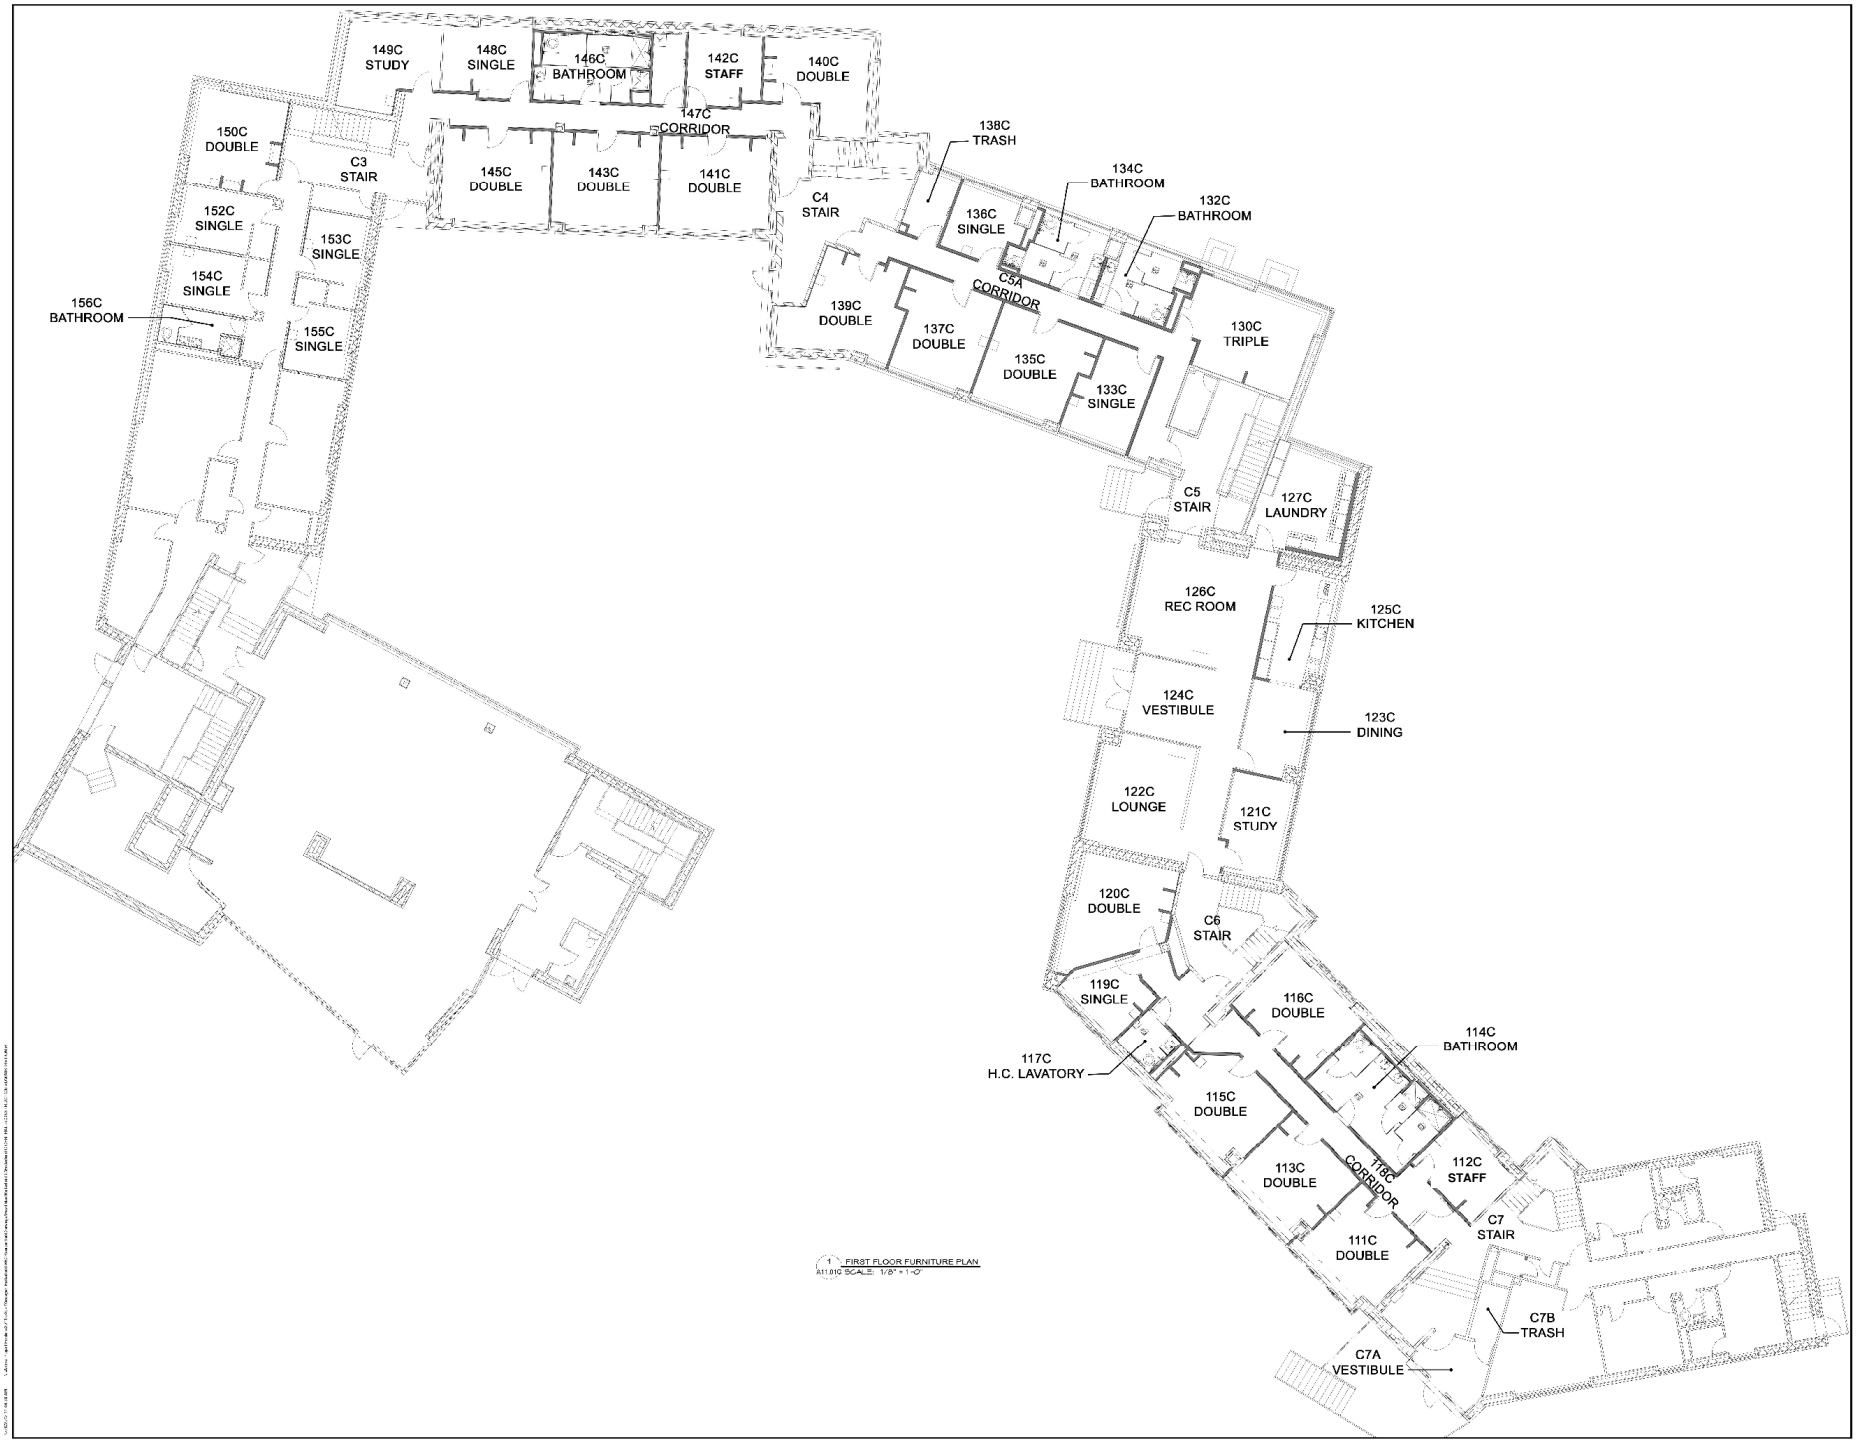

1 FIRST FLOOR FURNITURE PLAN
A11.01C SCALE: 1/8" = 1'-0"

KENNETH BOROSON ARCHITECTS

MEP Engineer:
CES Consulting Engineering Services, Inc.
1811 Middle Street
Middletown, CT 06457
Tel. (860) 632-1682
Fax. (860) 632-1768

Structural Engineer:
PERRONE & ZAJDA ENGINEERS LLC

Civil Engineer:
VHB
Vanasse Hangen Brustlin, Inc.

THIS PRINT IS THE PROPERTY OF KENNETH BOROSON ARCHITECTS AND SHALL NOT BE LOANED OR REPRODUCED WITHOUT THE EXPRESS WRITTEN CONSENT OF KENNETH BOROSON ARCHITECTS. THIS PRINT IS TO BE RETURNED UPON REQUEST. ANY REPRODUCTION, IN WHOLE OR IN PART, OR ANY USE OF THIS DESIGN WITHOUT THE WRITTEN PERMISSION OF KENNETH BOROSON ARCHITECTS, IS A VIOLATION OF THE RIGHTS OF THE ARCHITECT. THE RECEIPT OF THIS PRINT SHALL CONSTITUTE AN AGREEMENT OF THE FOREGOING STATEMENT.

NO.	DATE	REVISION

WESLEYAN UNIVERSITY
BUTTERFIELD A / B / C RESIDENTIAL BACKFILL

CONSTRUCTION ADMINISTRATION

BUILDING NAME & ADDRESS
BUTTERFIELD C - WESLEYAN UNIVERSITY
LAKE AVENUE
MIDDLETOWN, CT 06459

PROJECT NUMBER	WESLEYAN UNIVERSITY PROJECT NUMBER
2011.040	12-287

DRAWING TITLE
FURNITURE PLAN - BUTTERFIELD C

SCALE	DRAWN BY
1/8" = 1'-0"	PHR
PROJECT MANAGER	DATE
CONSTRUCTION ADMINISTRATOR	JULY 30, 2012

A11.01C