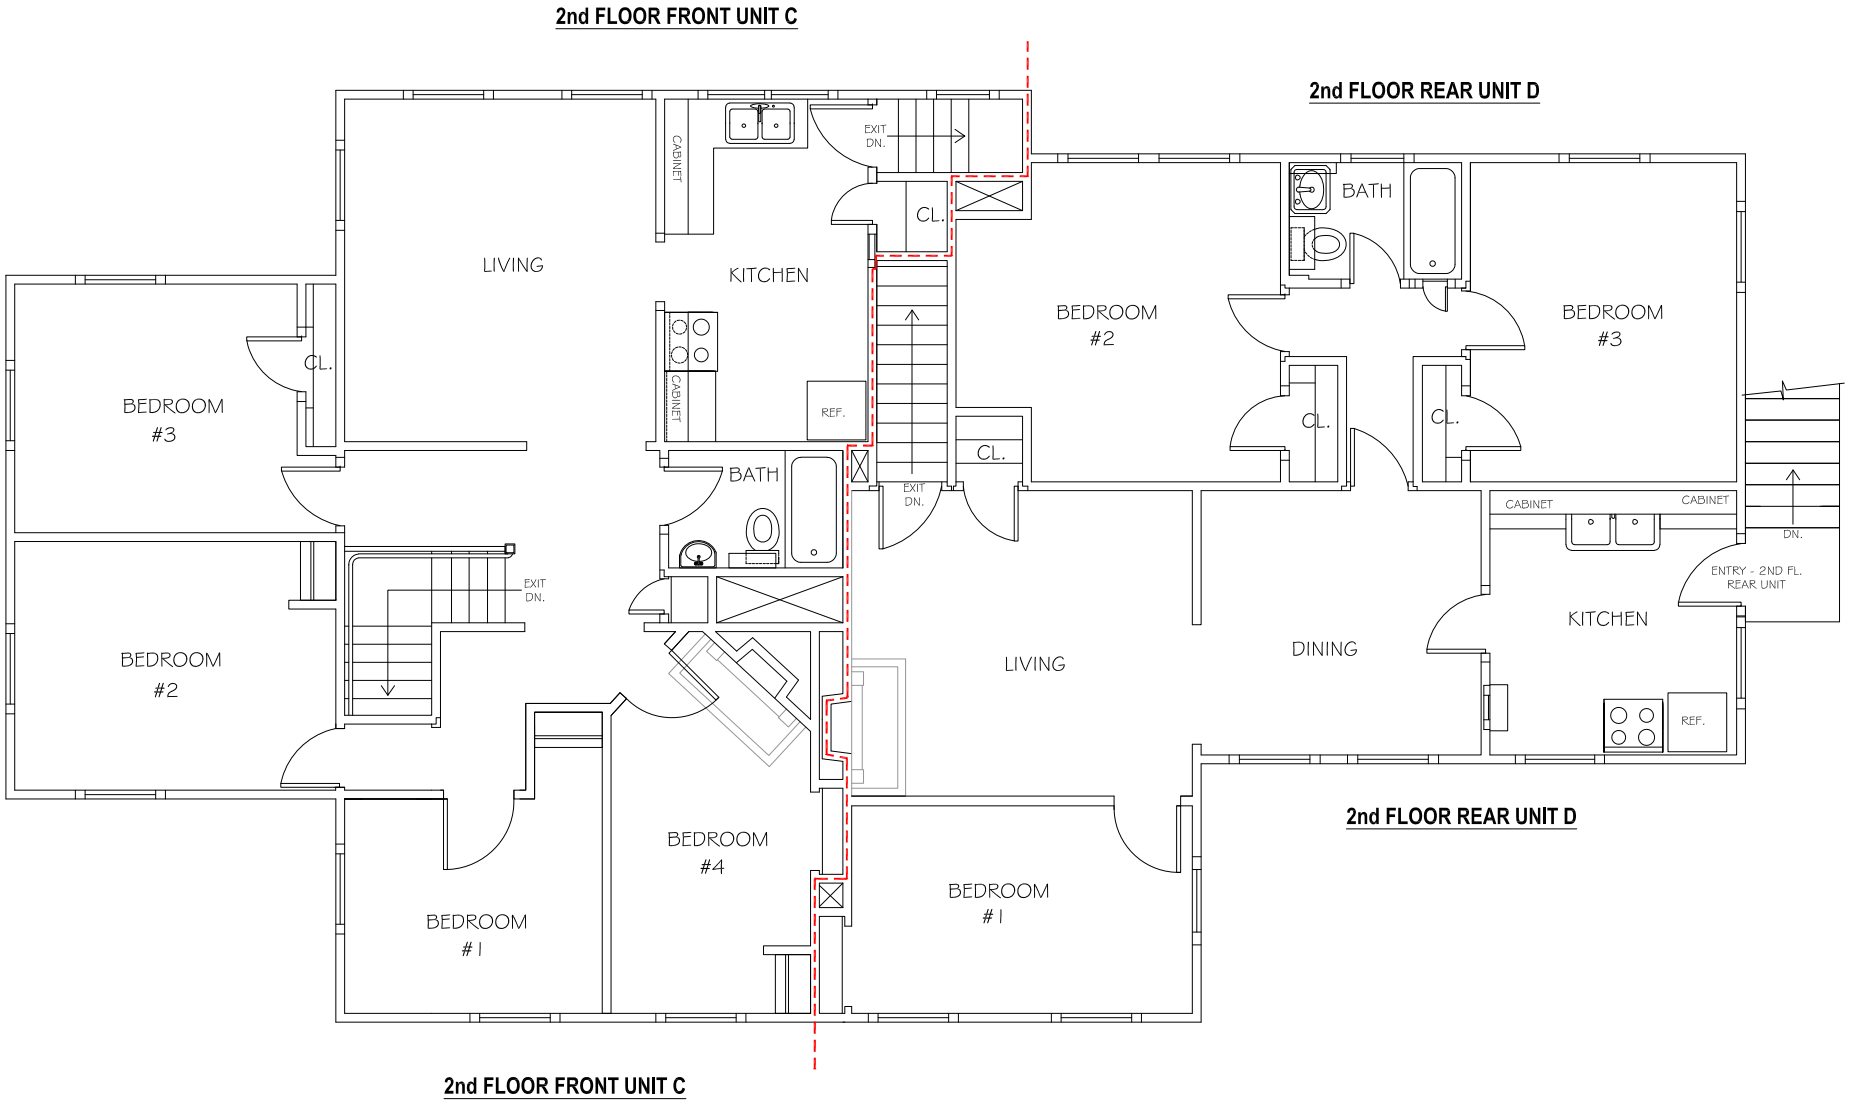

2ND FLOOR PLAN
148 CHURCH STREET

Wesleyan University

148 CHURCH STREET
2ND FLOOR PLAN

Scale: N.T.S
Date: AUGUST 03, 2012
Revisions:
APRIL 14, 2022

DWG. NO.
376-02