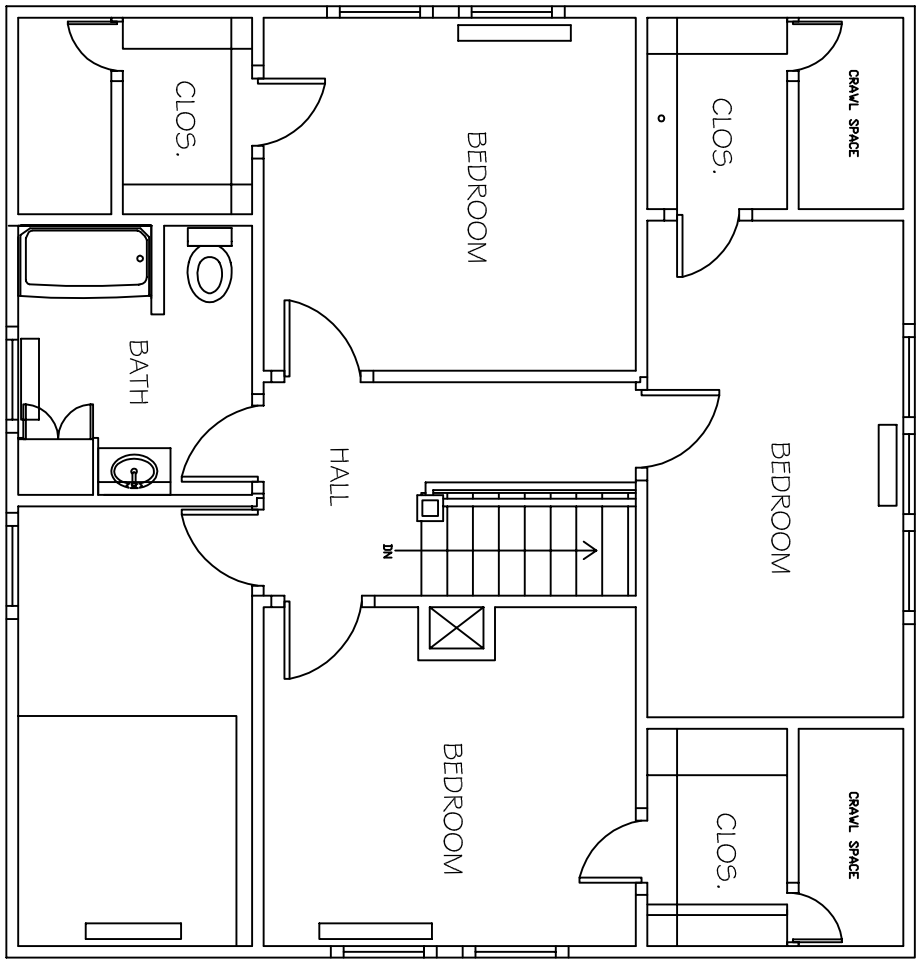

2ND FLOOR PLAN
5 LONG LANE

5 LONG LANE
2ND FLOOR PLAN

WESLEYAN UNIVERSITY
Construction Services
170 Long Lane
Middletown, CT 06459
Ph. (860) 685-3748 Fax (860) 685-3754

Scale: N.T.S.
Date: NOV. 30, 2012
Revisions

DWG. NO.
386.5-02