1ST FLOOR PLAN
5 LONG LANE

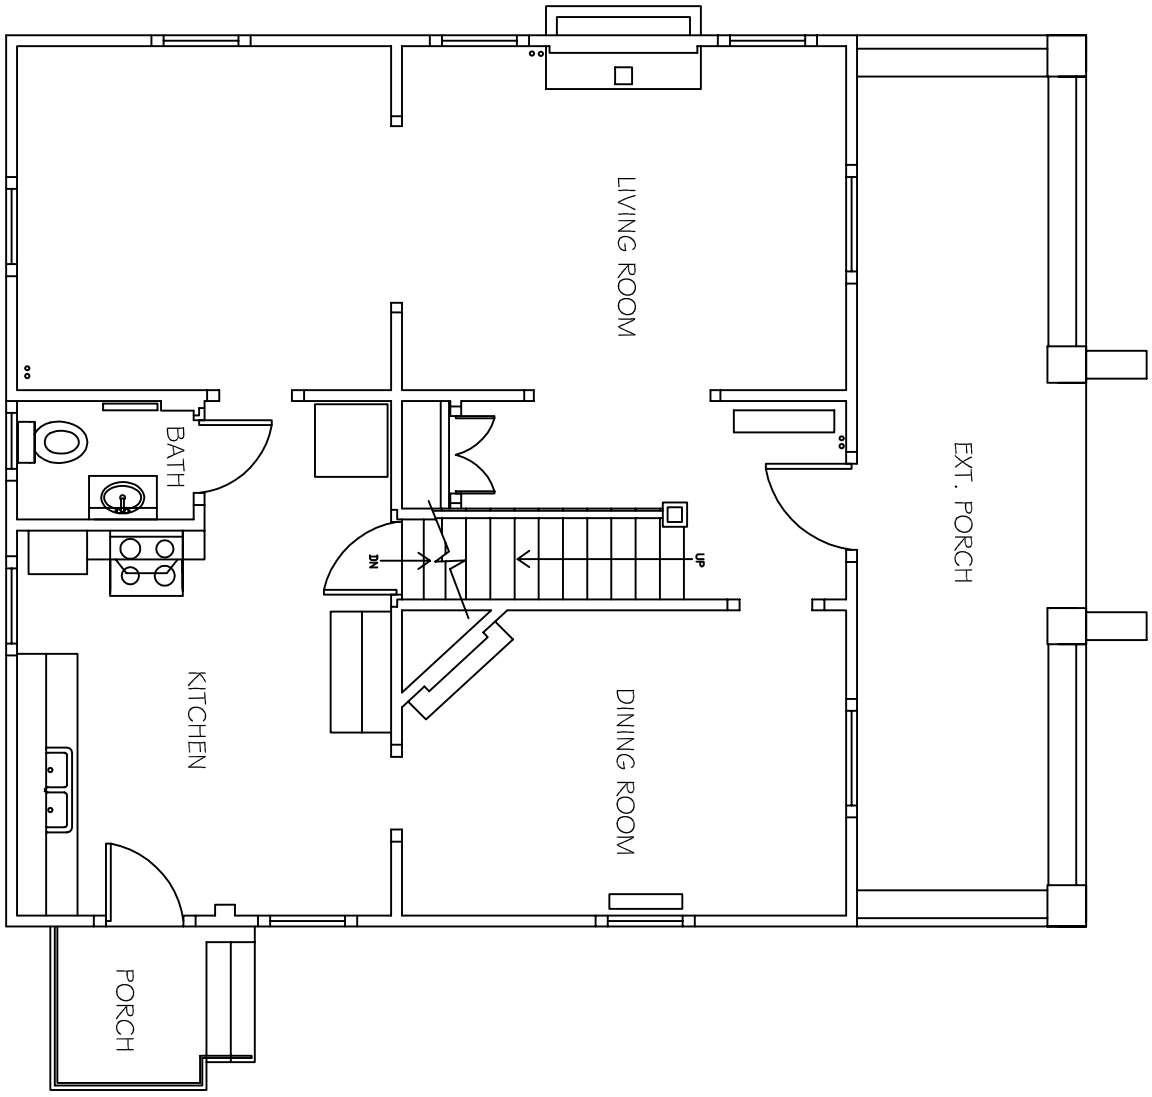

DWG. NO. 386.5-01	Scale: N.T.S. Date: NOV. 30, 2012 Revisions	5 LONG LANE 1 ST FLOOR PLAN	WESLEYAN UNIVERSITY Construction Services 170 Long Lane Middletown, CT 06459 Ph. (860) 685-3748 Fax (860) 685-3754